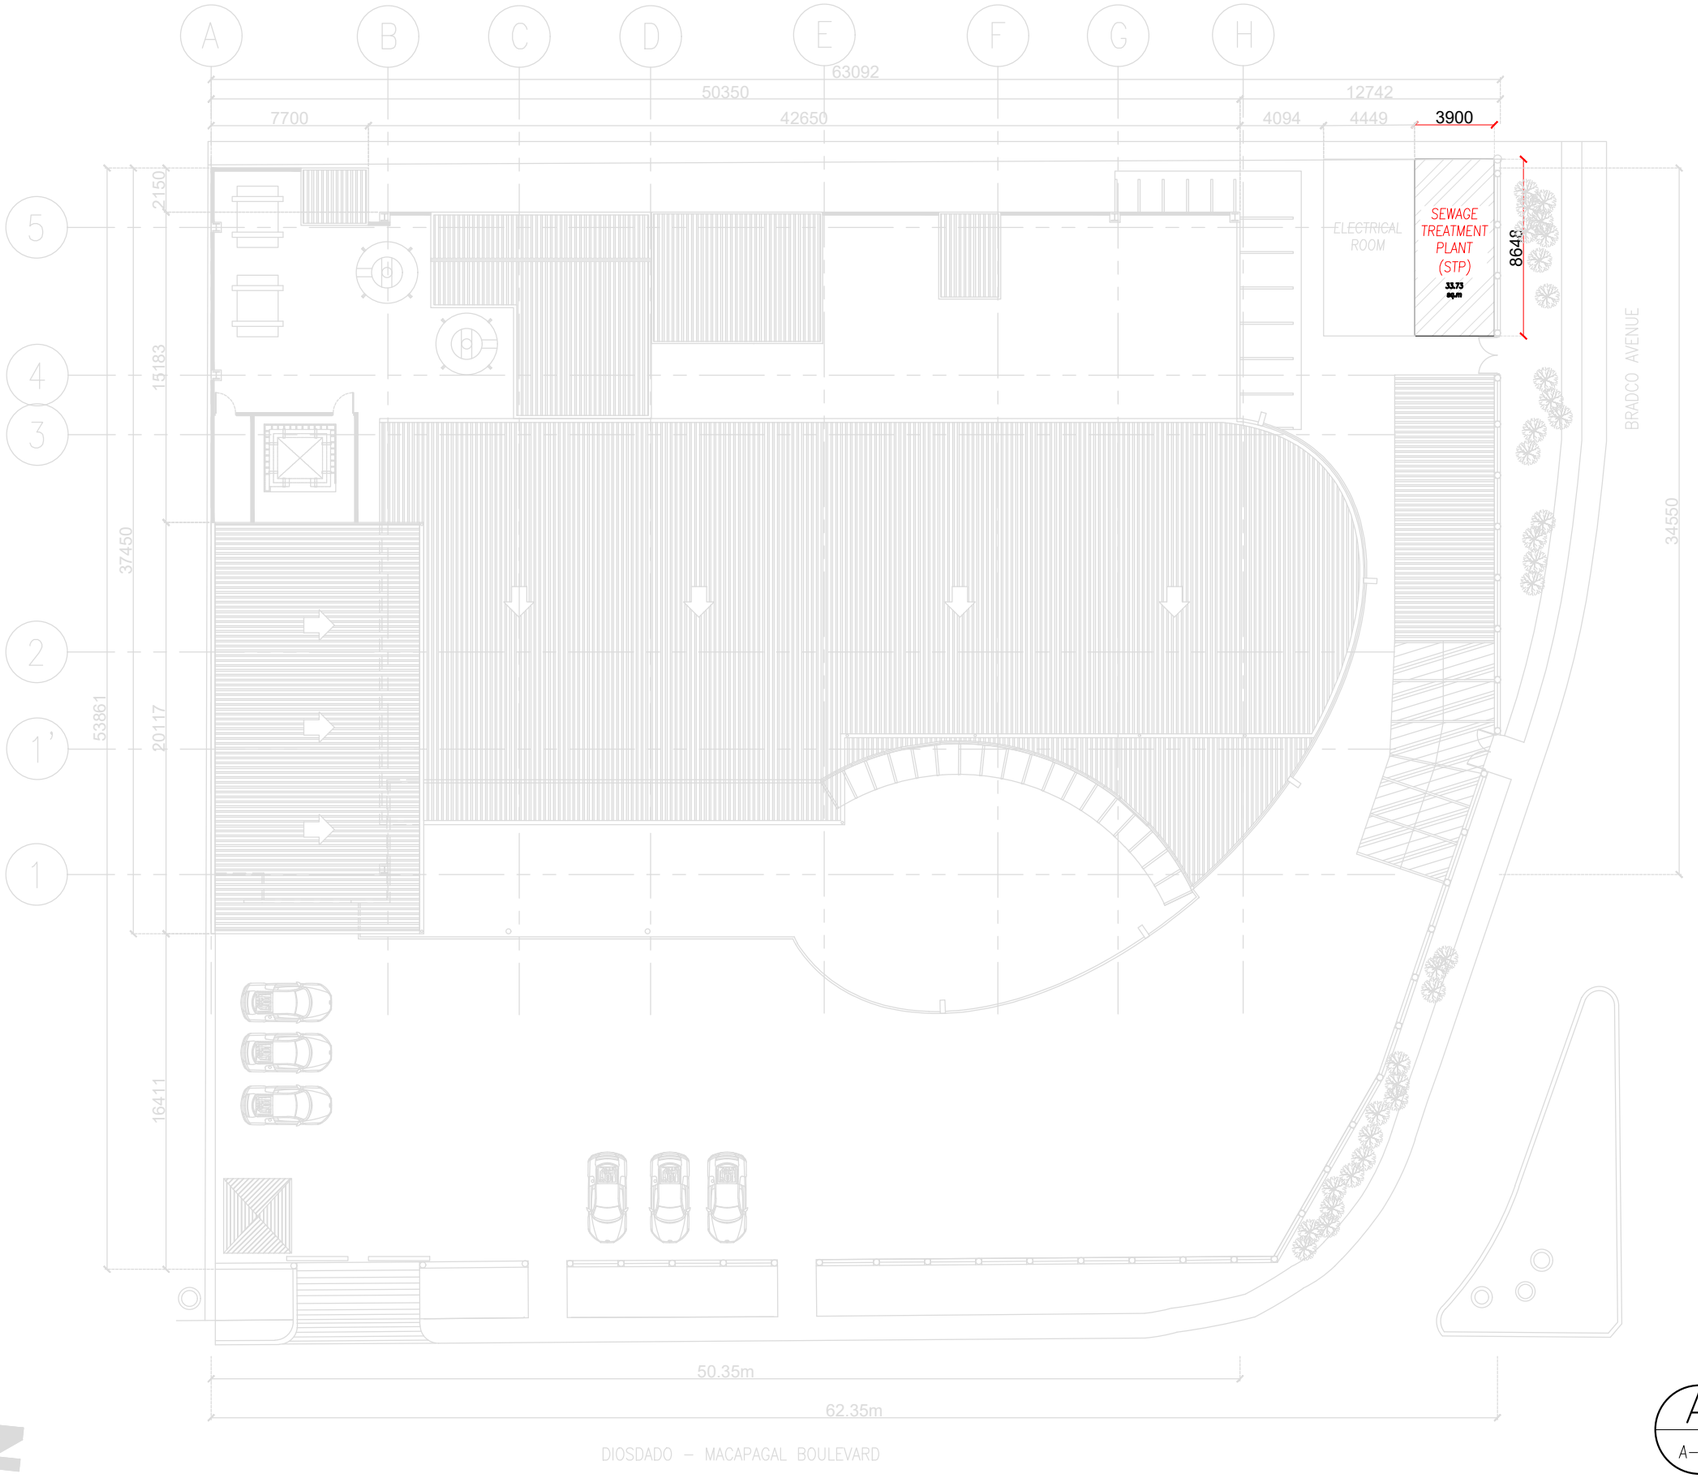

OFFICE OF CONSULAR AFFAIRS

SITE DEVELOPMENT PLAN

A / A-01

SCALE 1:300 MTS

[redacted]	DEPARTMENT OF FOREIGN AFFAIRS 2330 Roxas Blvd. Pasay City 1330 Philippines Tel. No. 834-400 www.dfa.gov.ph	PROJECT TITLE:	RECOMMENDING APPROVAL:	NAME	SIGNATURE	SHEET CONTENTS:	SHEET NO.:
		OFFICE OF CONSULAR AFFAIRS Bradco Avenue corner Macapagal Boulevard, Aseana Business Park, Parañaque, 1714 Metro Manila	CIVIL UNIT:			SITE DEVELOPMENT PLAN	A-01
			ELECTRICAL UNIT:				
			PLUMBING UNIT:			APPROVED BY: R. SAMBITAN, DIRECTOR-OAMSS EMD	END-USER REPRESENTATIVES: NAME AND SIGNATURE
			MECHANICAL UNIT:				
	OAMSS – EMD	PREPARED BY:	ITCRD AND PABX:				DATE: 06 JAN 21